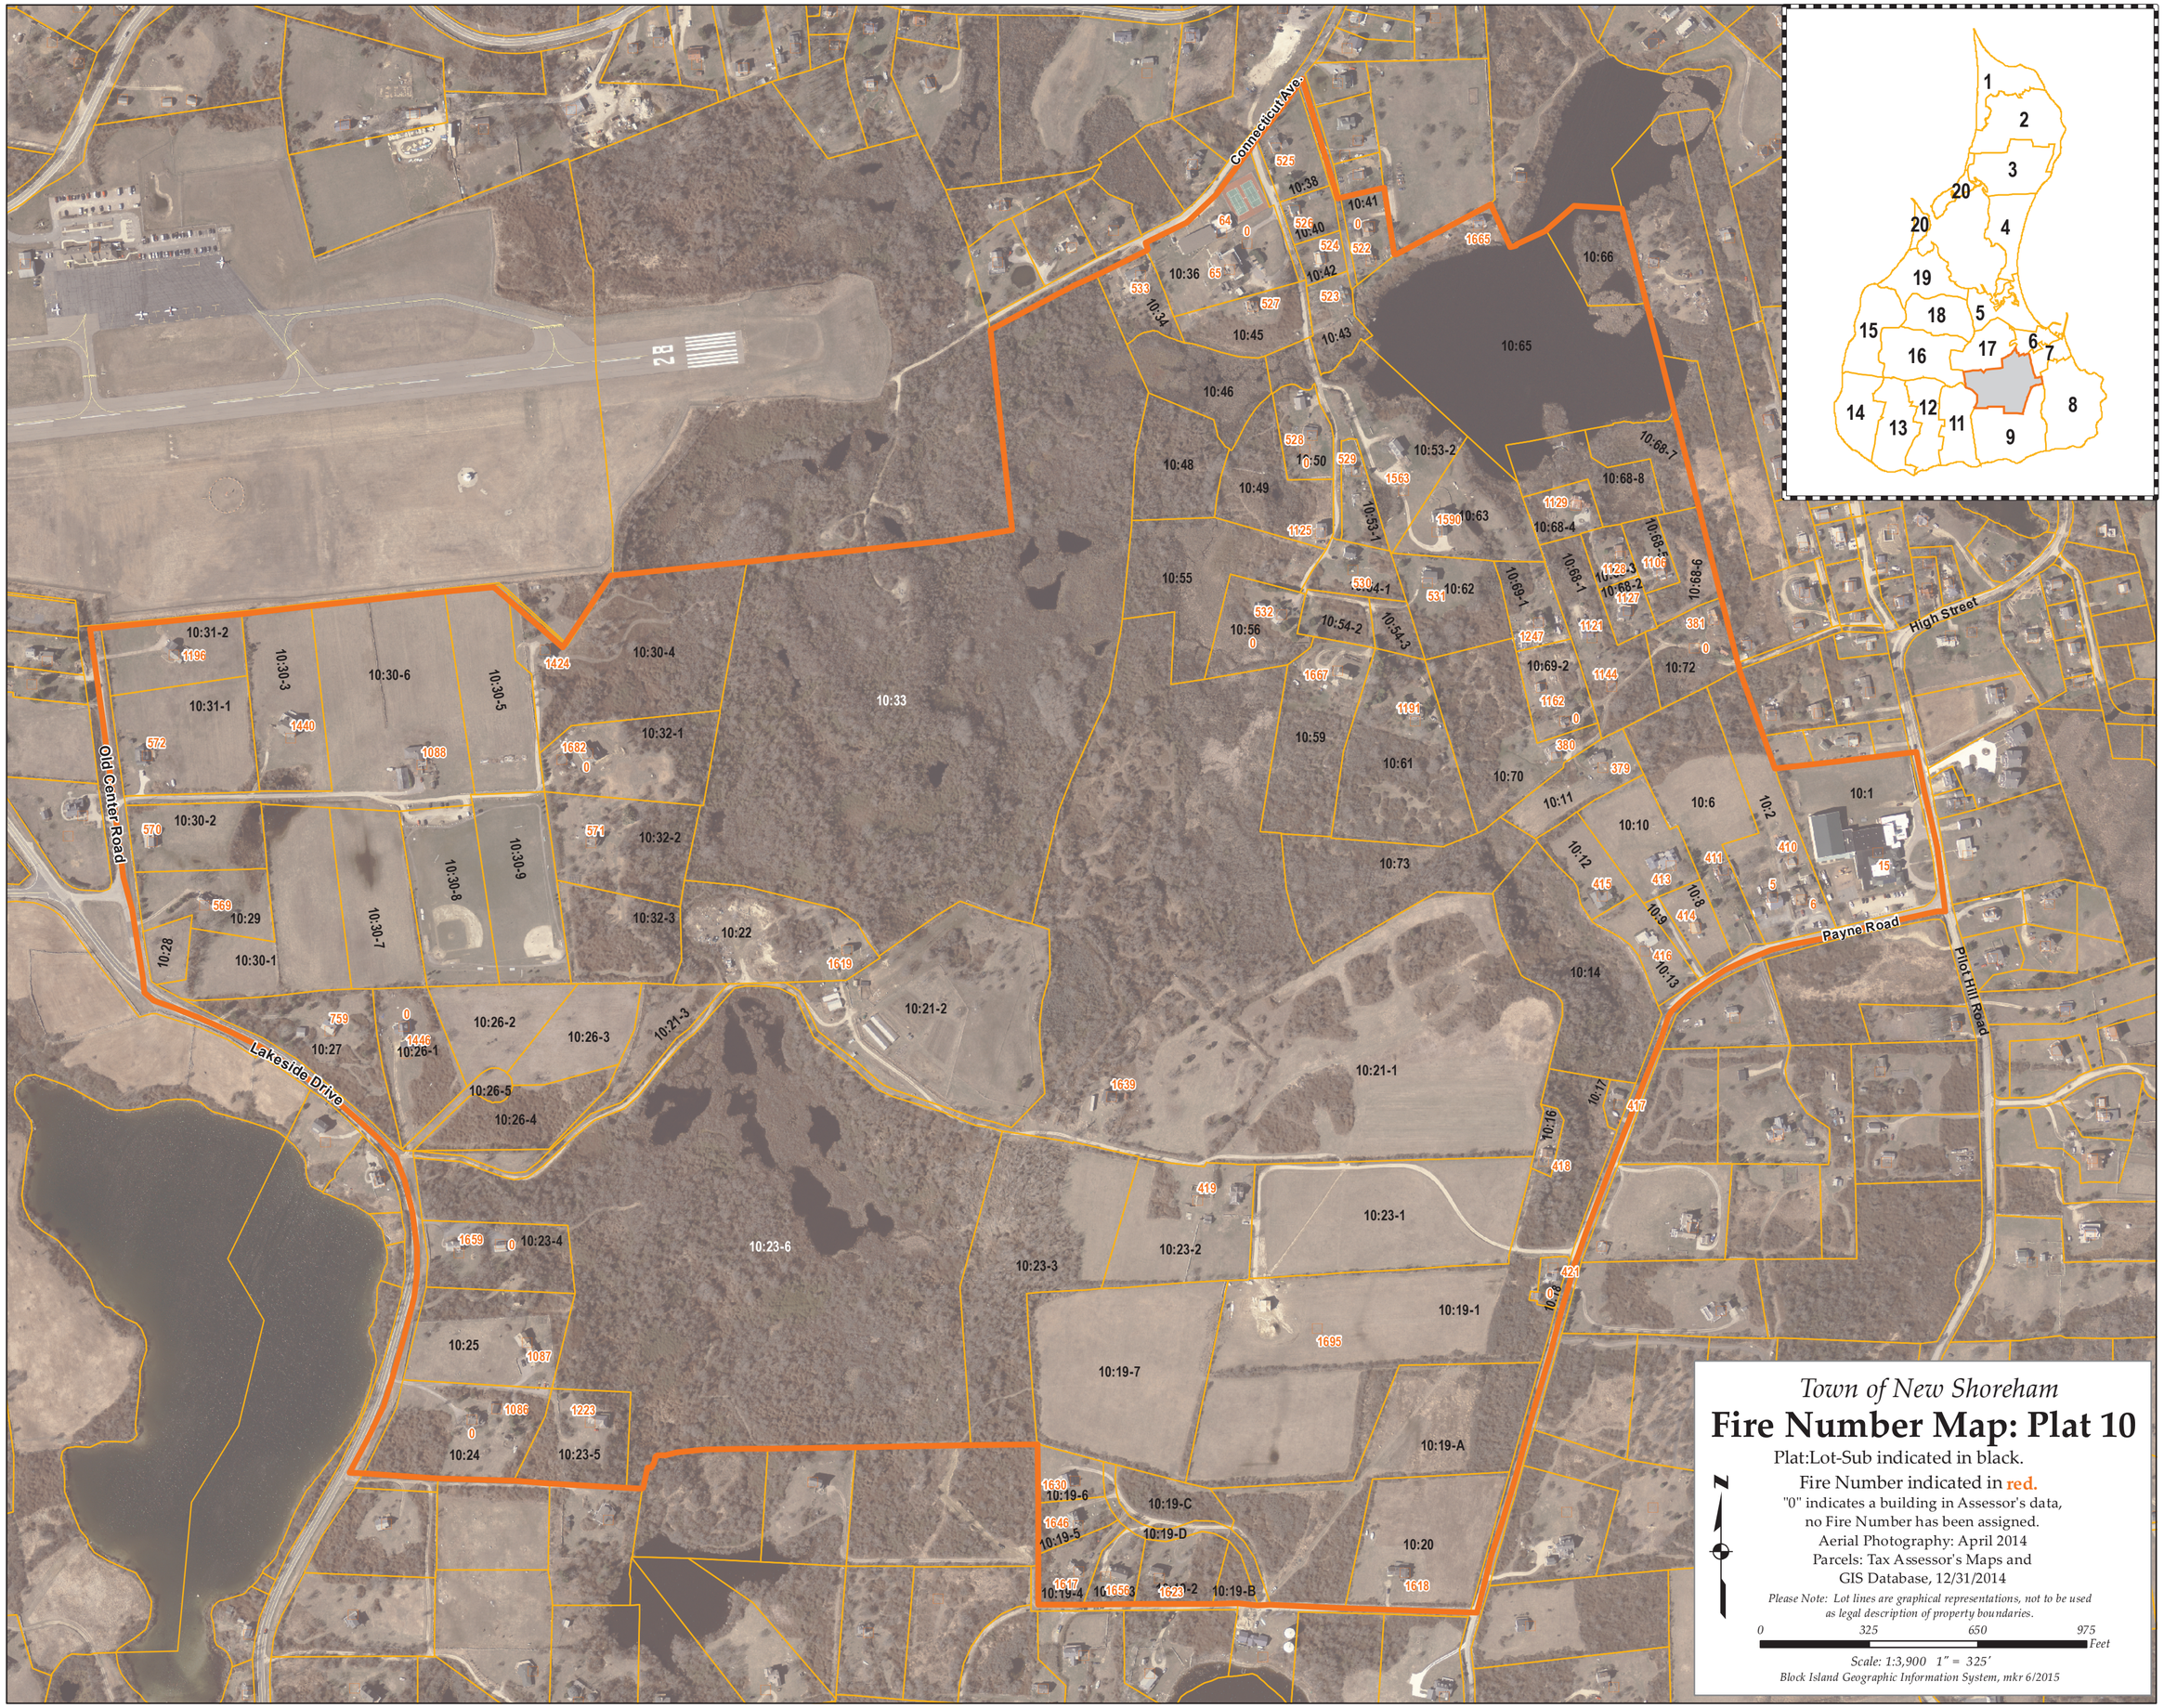
Town of New Shoreham
Fire Number Map: Plat 10
Plat:Lot-Sub indicated in black.
Fire Number indicated in red.
"0" indicates a building in Assessor's data,
no Fire Number has been assigned.
Aerial Photography: April 2014
Parcels: Tax Assessor's Maps and
GIS Database, 12/31/2014
Please Note: Lot lines are graphical representations, not to be used
as legal description of property boundaries.
0 325 650 975 Feet
Scale: 1:3,900 1" = 325'
Block Island Geographic Information System, mkr 6/2015
Connecticut Ave.
High Street
Payne Road
Pilot Hill Road
Old Center Road
Lakeside Drive
10:1
10:2
10:6
10:8
10:9
10:10
10:11
10:12
10:13
10:14
10:16
10:17
10:18
10:19-1
10:19-4
10:19-5
10:19-6
10:19-7
10:19-A
10:19-B
10:19-C
10:19-D
10:20
10:21-1
10:21-2
10:21-3
10:22
10:23-1
10:23-2
10:23-3
10:23-4
10:23-5
10:23-6
10:24
10:25
10:26-1
10:26-2
10:26-3
10:26-4
10:26-5
10:27
10:28
10:29
10:30-1
10:30-2
10:30-3
10:30-4
10:30-5
10:30-6
10:30-7
10:30-8
10:30-9
10:31-1
10:31-2
10:32-1
10:32-2
10:32-3
10:33
10:34
10:36
10:38
10:40
10:41
10:42
10:43
10:45
10:46
10:48
10:49
10:50
10:53-1
10:53-2
10:54-1
10:54-2
10:54-3
10:55
10:56
10:59
10:61
10:62
10:63
10:65
10:66
10:68-1
10:68-2
10:68-4
10:68-5
10:68-6
10:68-7
10:68-8
10:69-1
10:69-2
10:70
10:72
10:73

Plat 10